24/P/00808

St Peters Roman Catholic Comprehensive School, Horseshoe Lane East, Guildford, GU1 2TN

“Two storey extension to provide a drama studio, hospitality space, PE classroom and changing facilities, construction of an all weather sports pitch together with the installation of 8 x 15m floodlights and 3m-5m high perimeter fencing, relocation of existing netball court and extension to car parking area (amended information including amended hours of operation).”

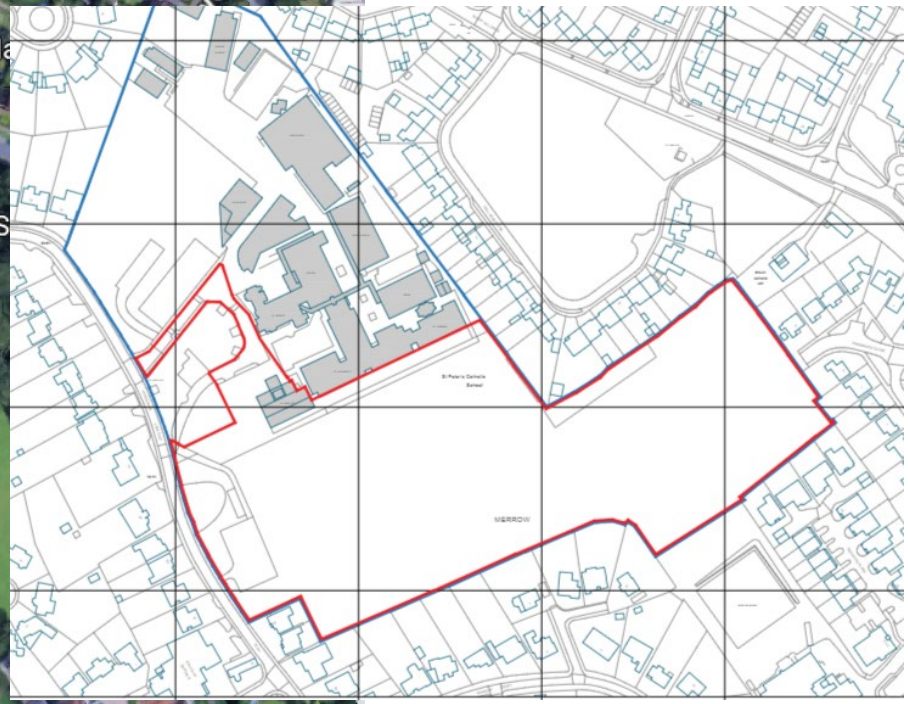

Location

Previous Next Home

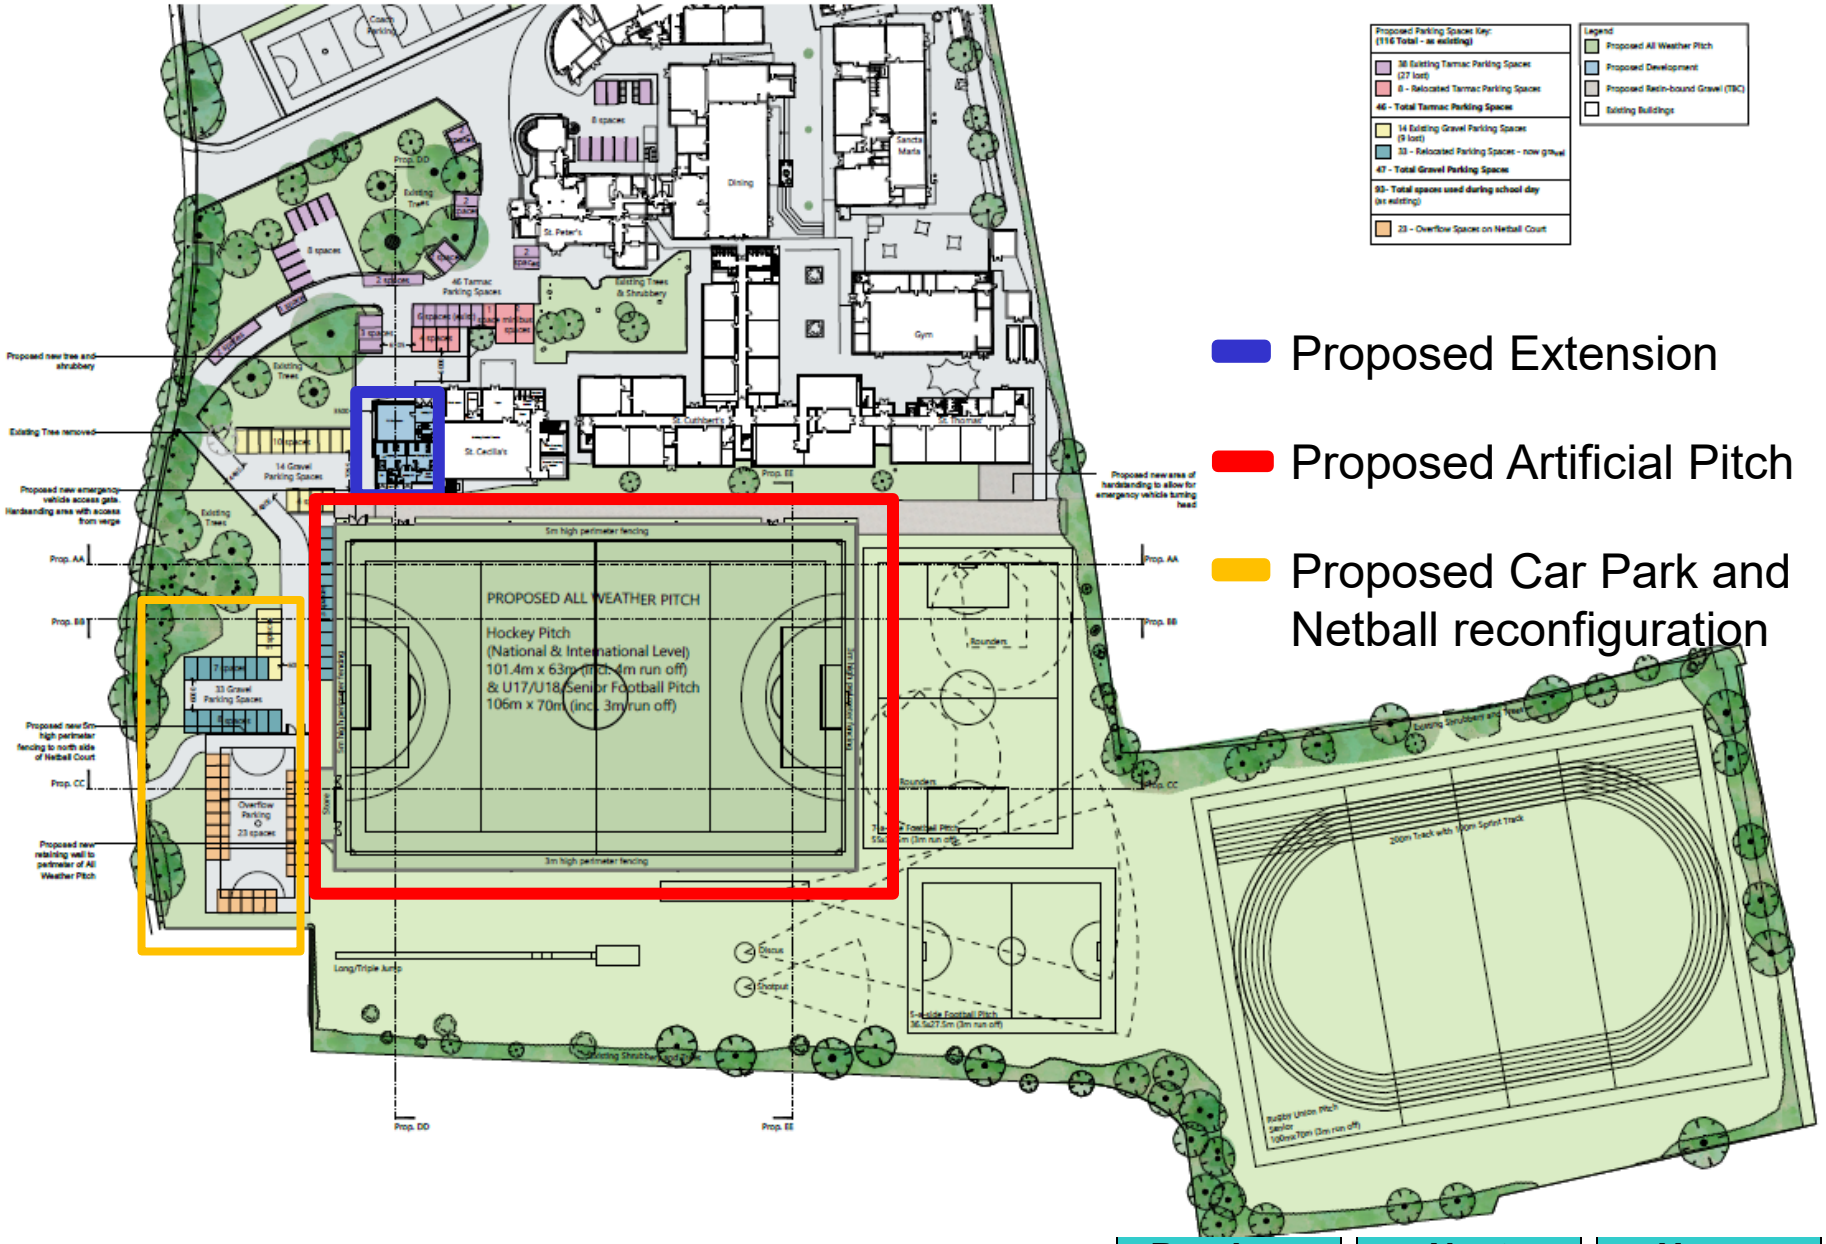

Site Plan

Previous Next Home

Site Plan

3m Fencing

5m Fencing

Floodlighting column

Site Plan

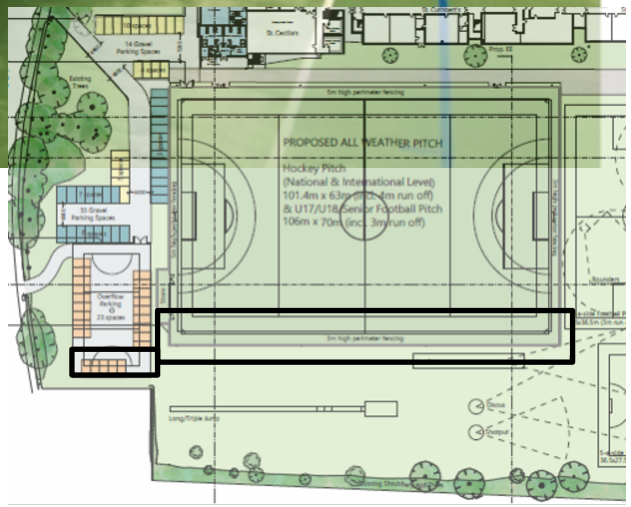

Example of retaining wall

Previous Next Home

Sections

Previous Next Home

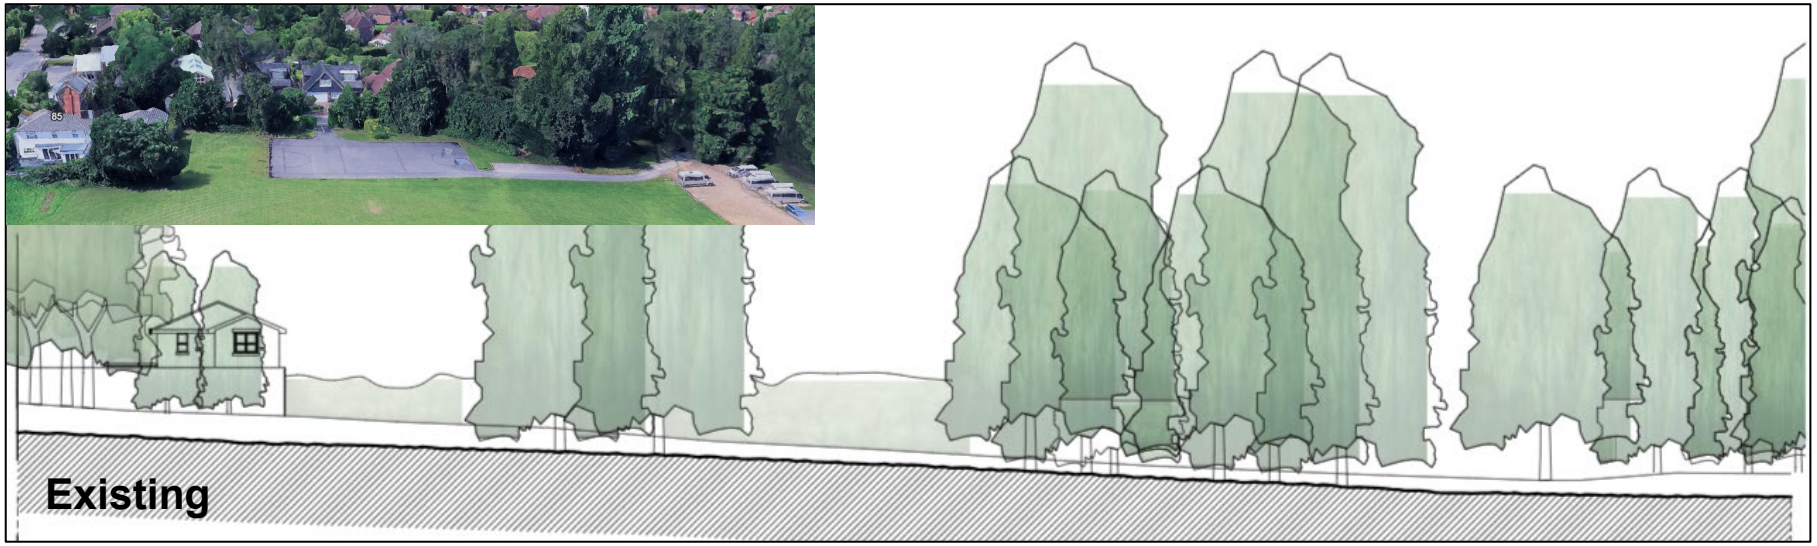

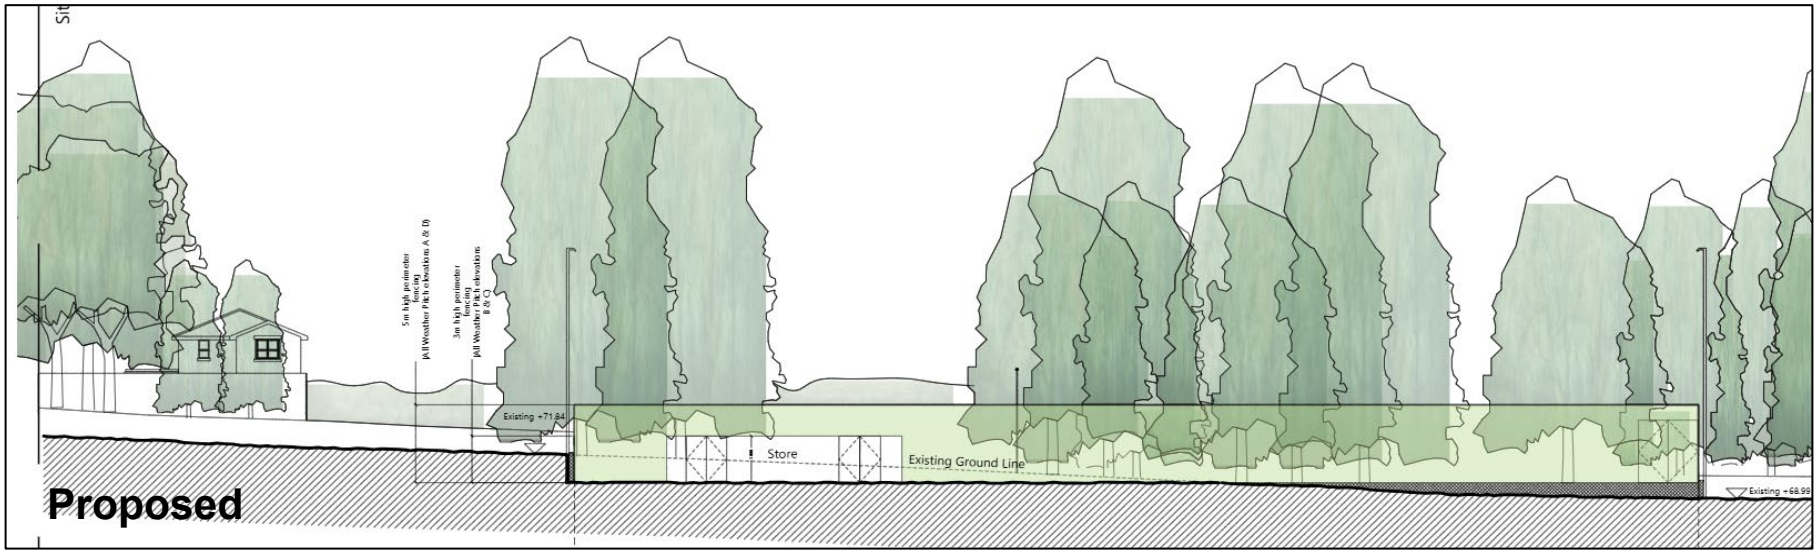

Sections

Previous Next Home

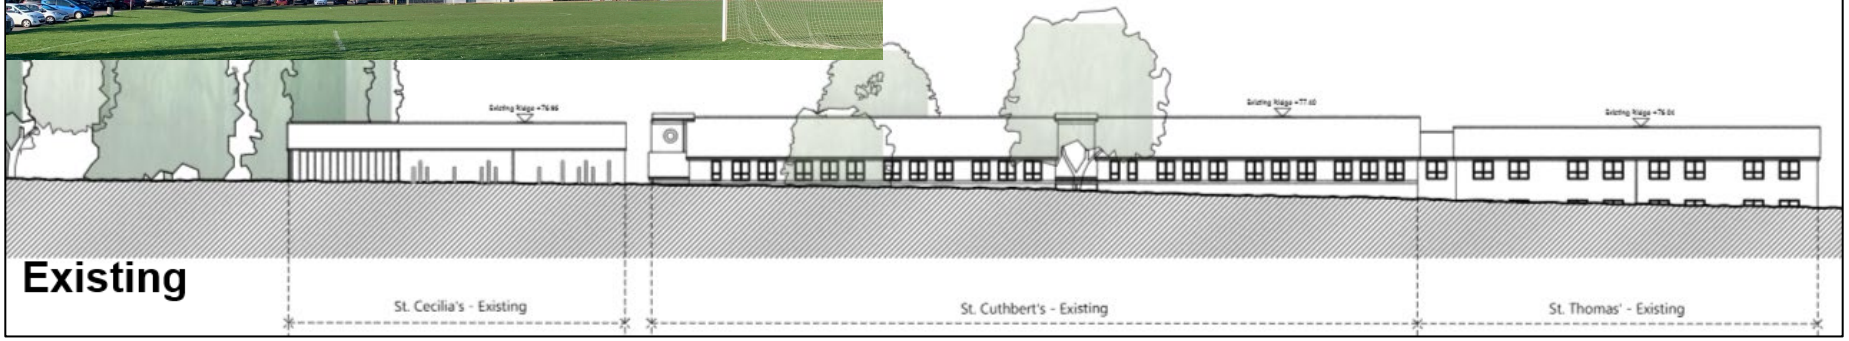

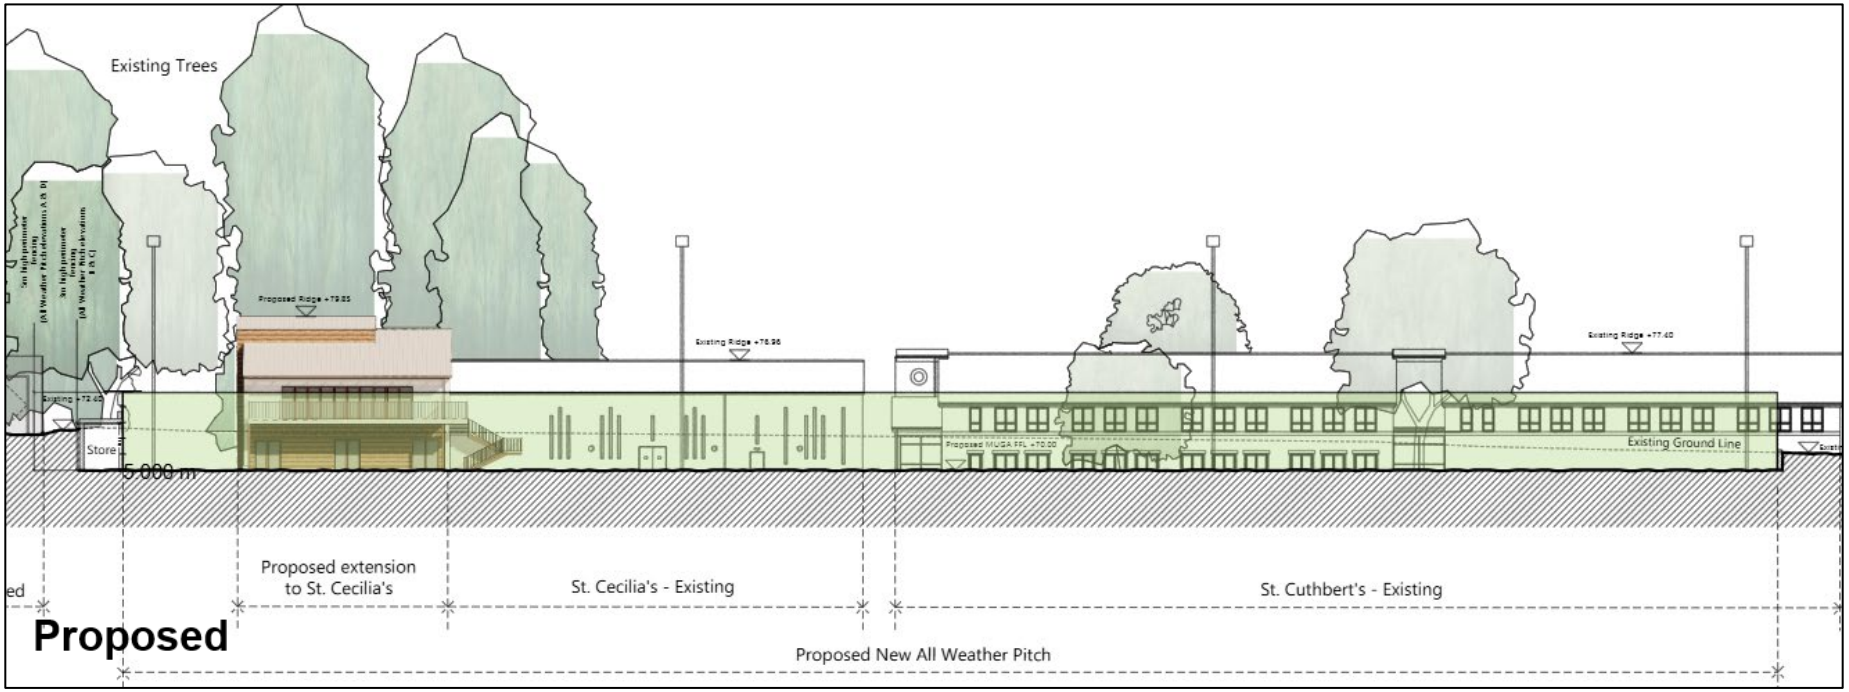

Sections

Previous Next Home

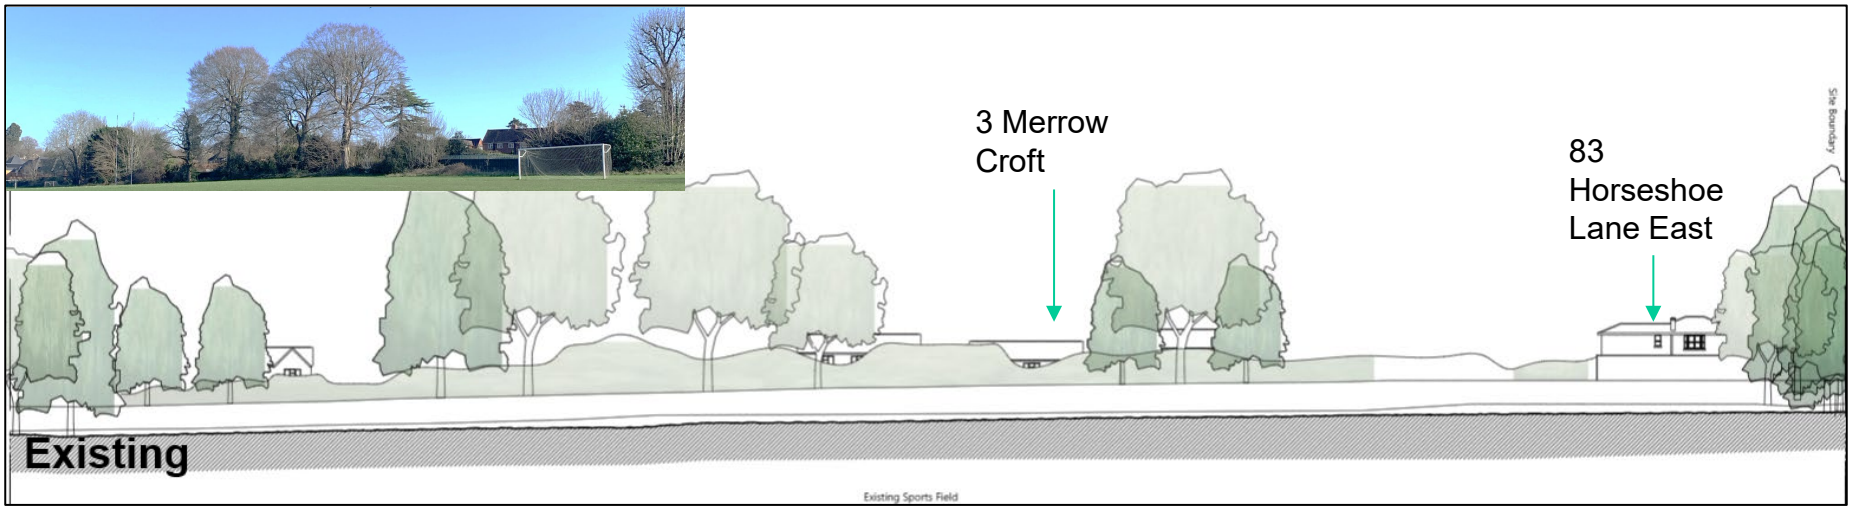

Sections

Previous Next Home

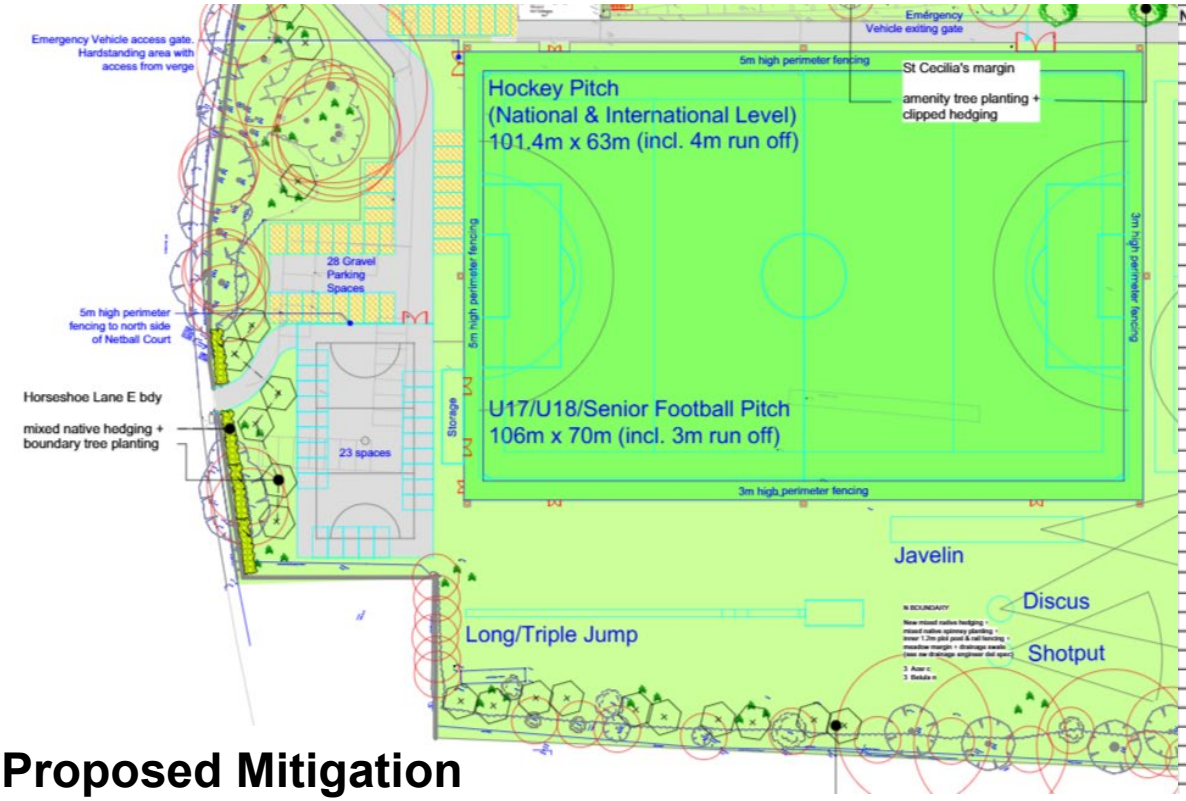

NO	SPECIES	Size/Ht	Density/ppm2
4	AMENITY TREE PLANTING		
	to be planted with single stake/ tree guard/ bark mulch ring at base		
	unless stated otherwise		
	to be selected from		
	Betula pendula - birch - 2 stakes + crossbar	fthd/120lt/4m+	airpot grown
	Liquidamber styraciflua - sweet gum - 2stakes x bar	fthd/120lt/4m+	airpot grown
	Sorbus aucuparia 'Asplenifolia' - cut leaf rowan	fthd/80lt/3m+	airpot grown
	Hedgehog boxes and logpiles should be included in accordance with the ecologist rpt		
55	BOUNDARY TREE PLANTING		
	to be planted with single stake/ tree guard/ bark mulch ring at base		
	unless stated otherwise		
	to be selected from		
	Acer campestre - Field Maple	10-12cm/ 3m+	airpot grown
	Carpinus betulus - Hornbeam	10-12cm/ 3m+	airpot grown
	Crataegus monogyna - Thorn	10-12cm/ 3m+	airpot grown
	Prunus avium - Bird Cherry	10-12cm/ 3m+	airpot grown
	Sorbus torminalis - Wild service Tree	10-12cm/ 3m+	airpot grown
	MIXED NATIVE BOUNDARY HEDGING - INFILL GAPS		
	+ FENCING AS SPECIFIED ON ARCHITECTS DWG		
	final nos. subject to boundary works		
	to be planted in groups of 3-5 same spp	Bushy- 5 breaks	pplant
	in 3 staggered rows @ approx 0.5mcs + rabbit guards		
	prune/ maintain to 3m max height/side up after planting		
	to be selected from		
	Acer campestre - Field Maple	ftd/1.5m	4 ppm2
	Carpinus betulus - hornbeam	ftd/1.5m	4ppm2
	Crataegus monogyna - Thorn	ftd/1.5m	4 ppm2
	Euonymus europaeus - spindle	ftd/1.5m	4 ppm2
	Ilex aquifolium - Holly	10lt/1.5m	4 ppm2
	Prunus spinosus - blackthorn	ftd/1.5m	4 ppm2
	Viburnum opulus - Geulder rose	10lt/1.5m	4 ppm2

Proposed Mitigation

- Landscaping / Planting
- Orientation of pitch
- 1.2m padding to reduce ball impact noise
- Restriction on metal advertisements
- Hours of use
  - Monday – Thursday 8.30am – 8pm
  - Friday: 8.30am – 5pm
  - Saturday – Sunday: 9am-5pm
  - And at no times on Bank Holidays or National Holidays

Previous Next Home

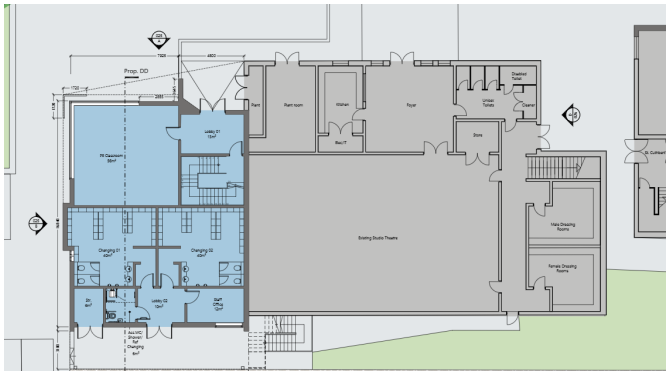

ation B (West)

Elevations

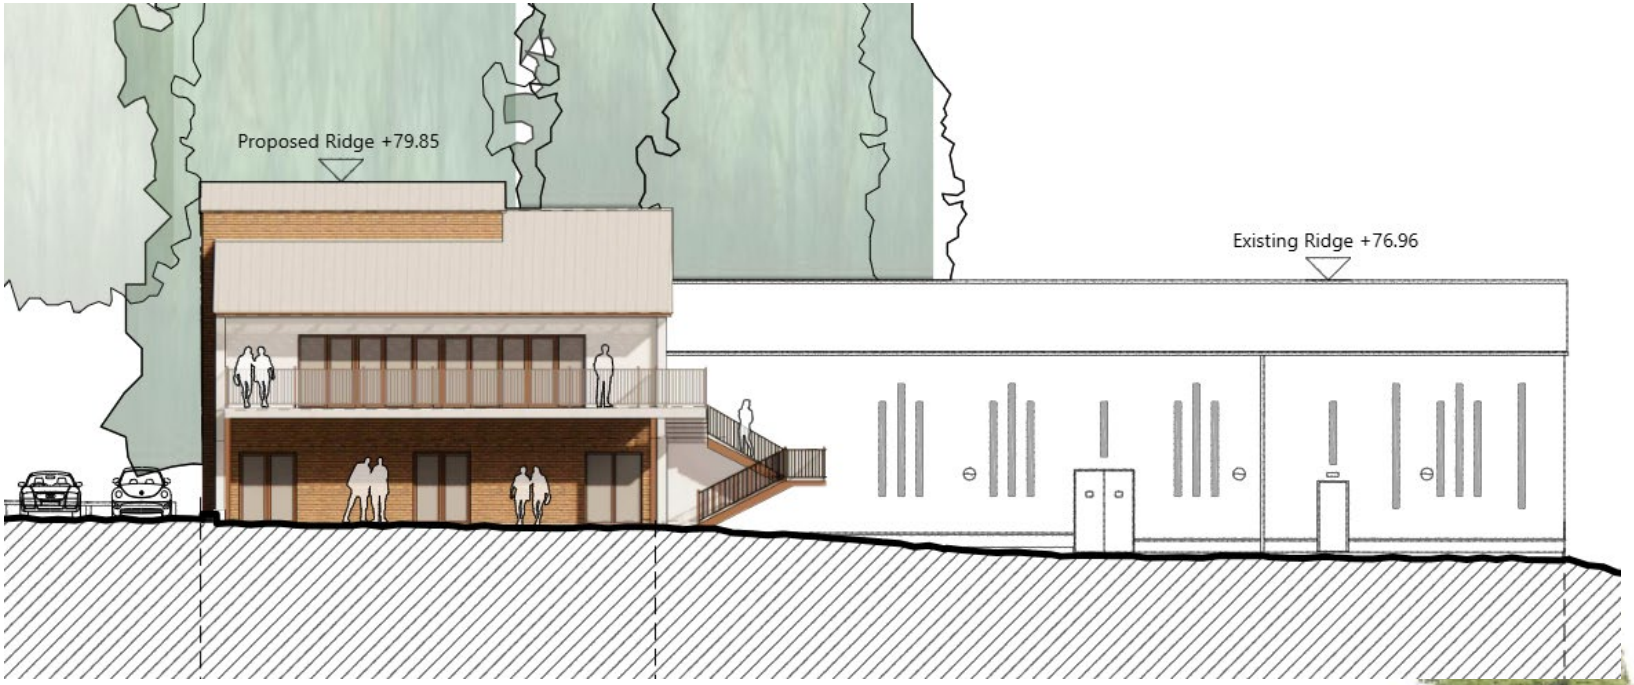
Proposed Ridge +79.85
Existing Ridge +76.96

St Cuthbert's - Existing
St Cecilia's - Existing
Proposed extension to St Cecilia's

Elevations