25/P/01629 –

Brookside and Brookhatch, Lombard Street, Shackleford, Godalming, GU8 6BH

Proposed erection of one self-build dwelling and one market dwelling with associated boundary alterations, following demolition of two existing dwellings.

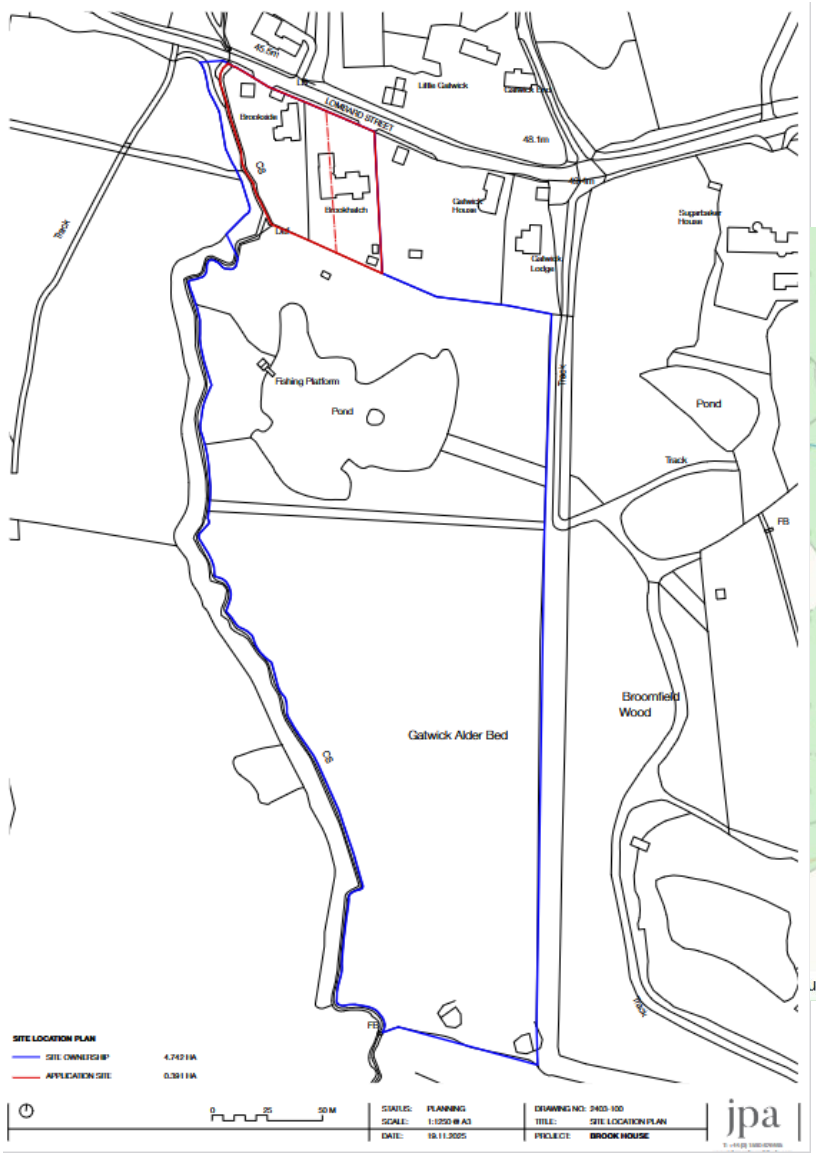

Location Plan and context

Previous Next Home

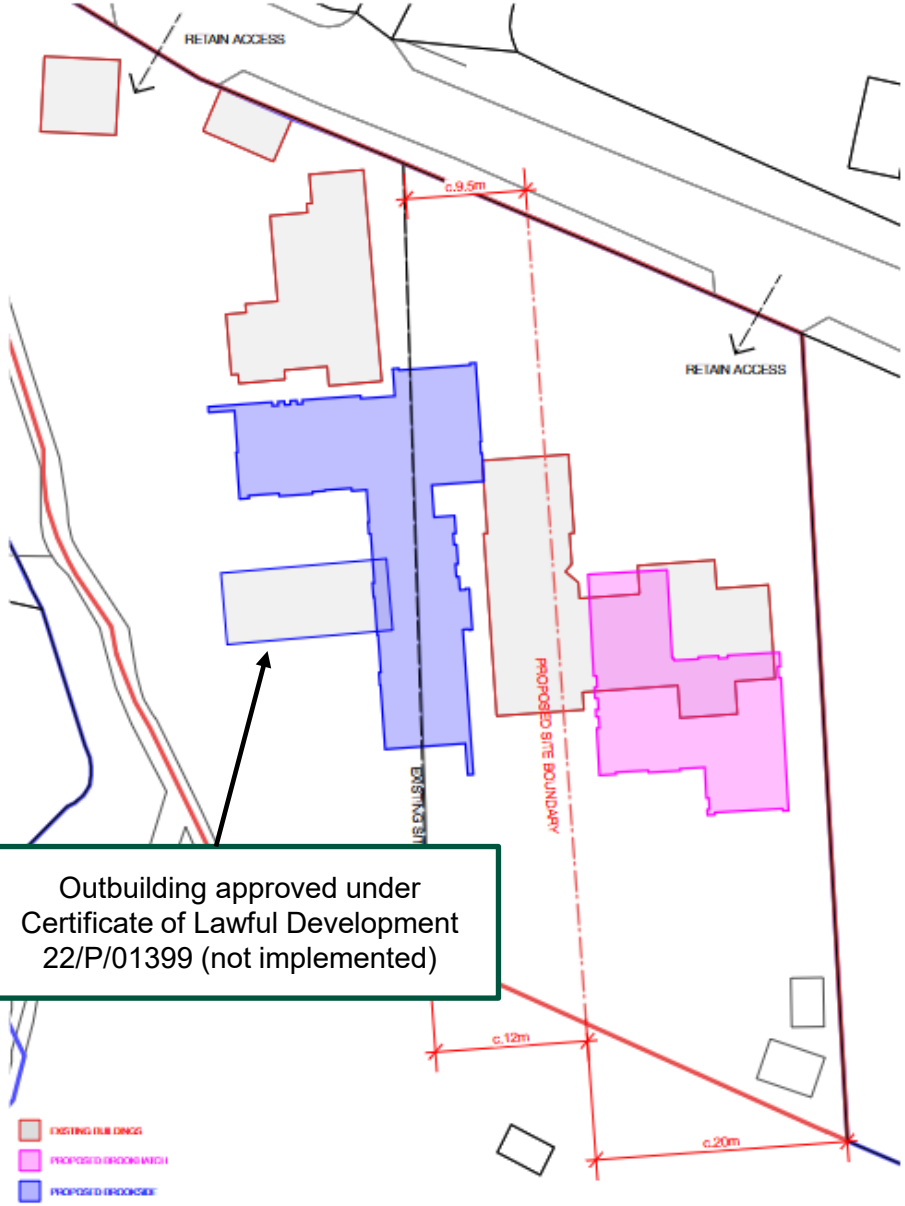

Proposed site plan and comparison

Previous Next Home

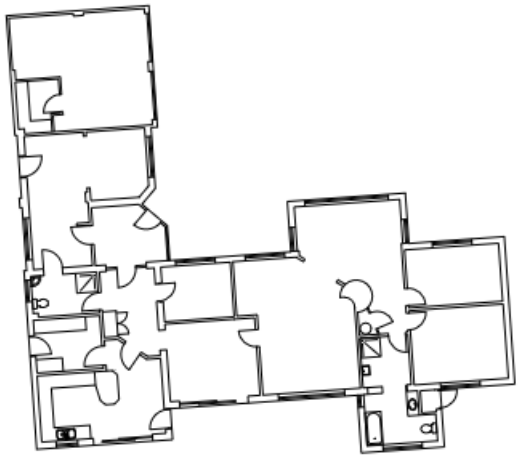

GROUND FLOOR PLAN

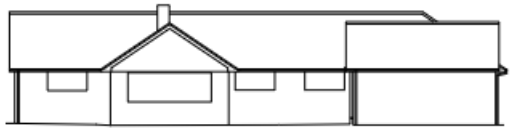

NORTH ELEVATION

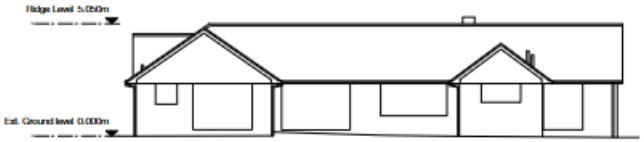

SOUTH ELEVATION

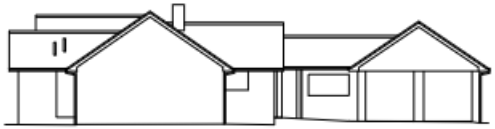

EAST ELEVATION

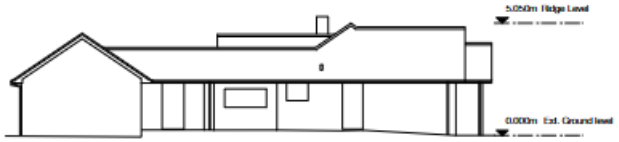

WEST ELEVATION

Brookhatch existing plans

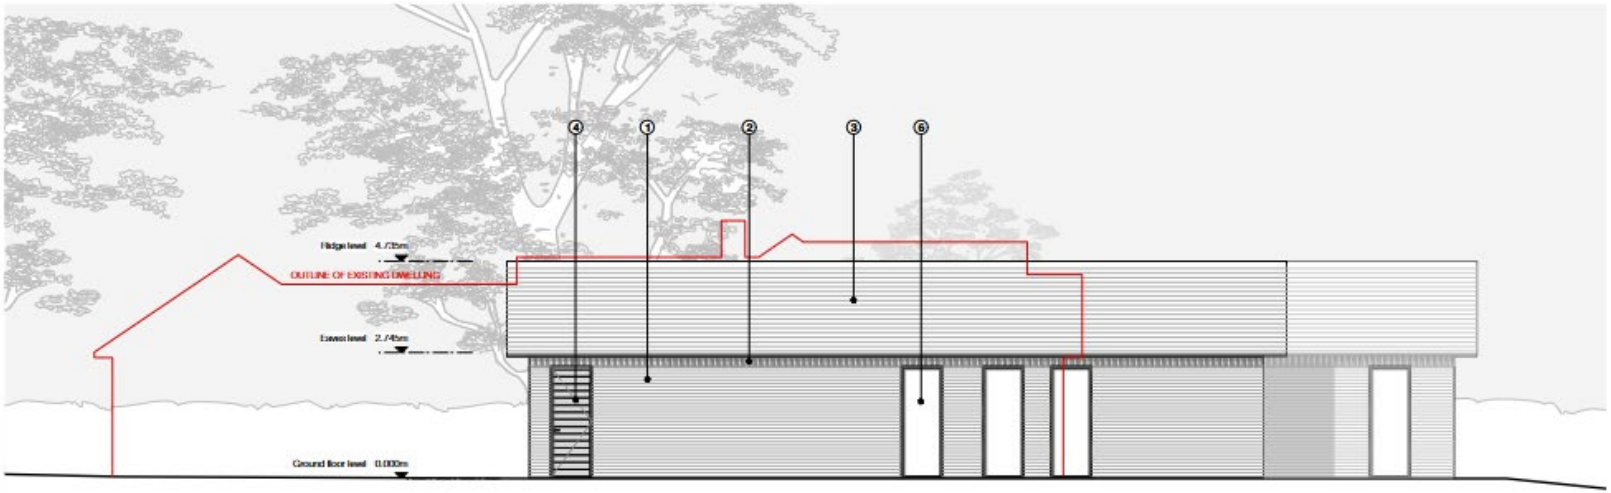

WEST ELEVATION
SCALE 1:100 @ A3

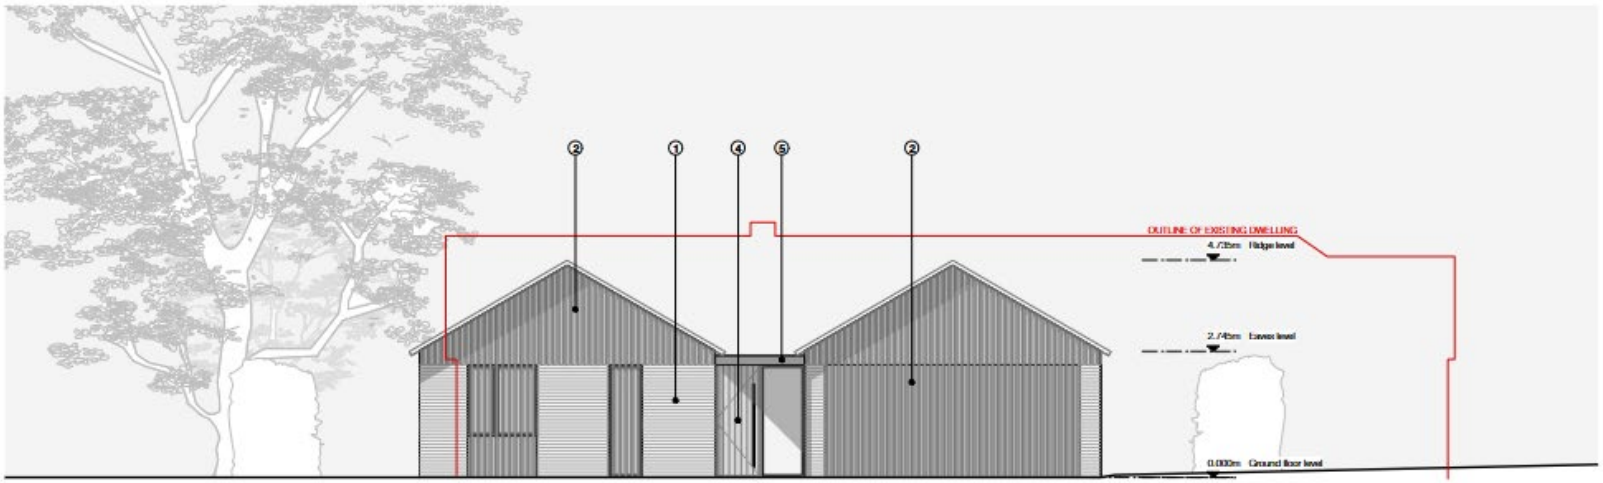

NORTH ELEVATION
SCALE 1:100 @ A3

Proposed Brookhatch Elevations

Previous Next Home

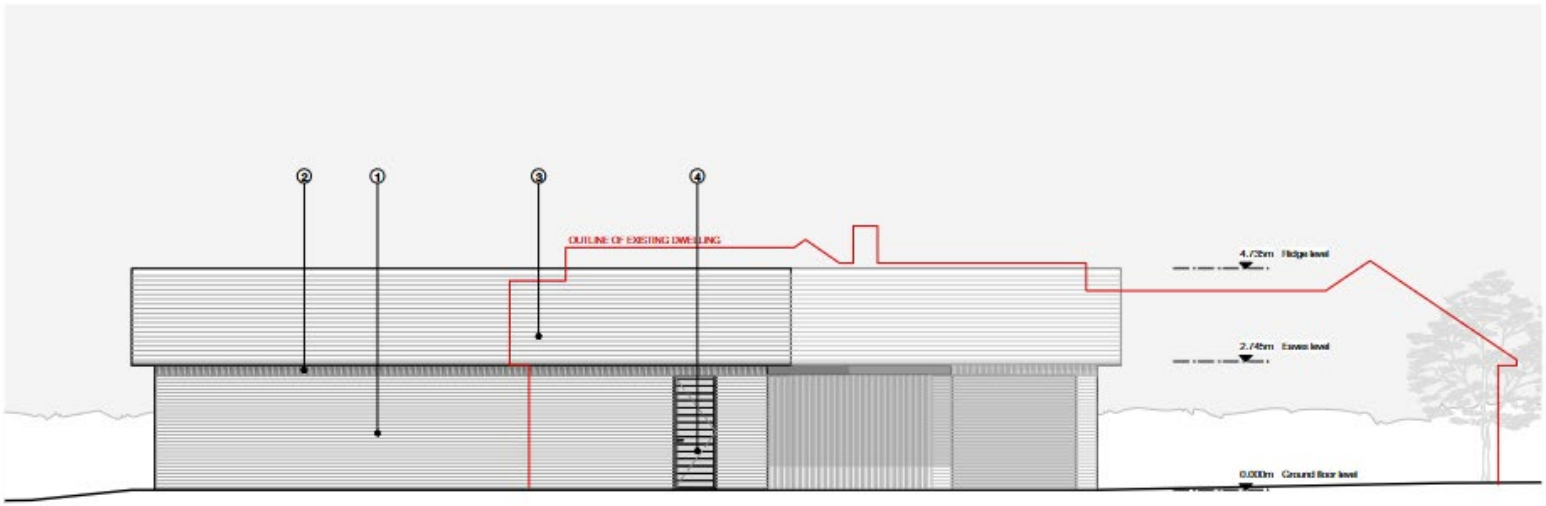

EAST ELEVATION
SCALE: 1:100 @ A3

SOUTH ELEVATION
SCALE: 1:100 @ A3

Proposed Brookhatch Elevations

Previous Next Home

CGI of Proposed Brookhatch dwelling

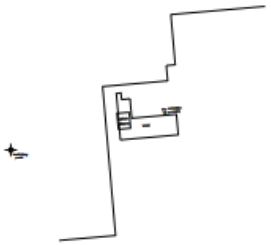

CELLAR FLOOR PLAN

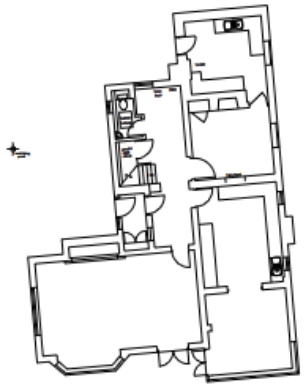

GROUND FLOOR PLAN

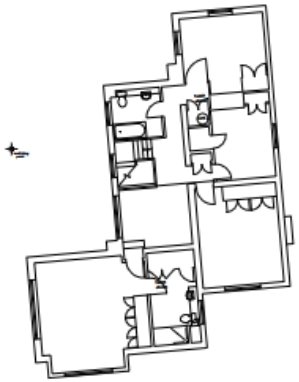

FIRST FLOOR PLAN

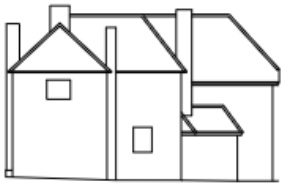

NORTH ELEVATION

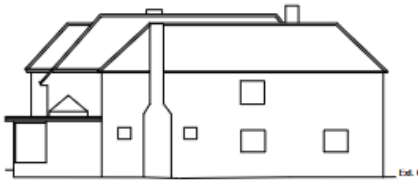

EAST ELEVATION

SOUTH ELEVATION

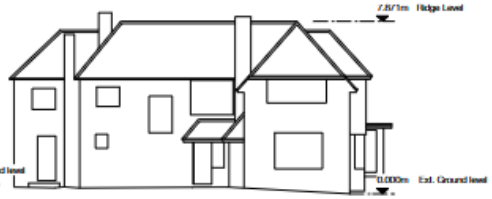

WEST ELEVATION

Existing Brookside Plans

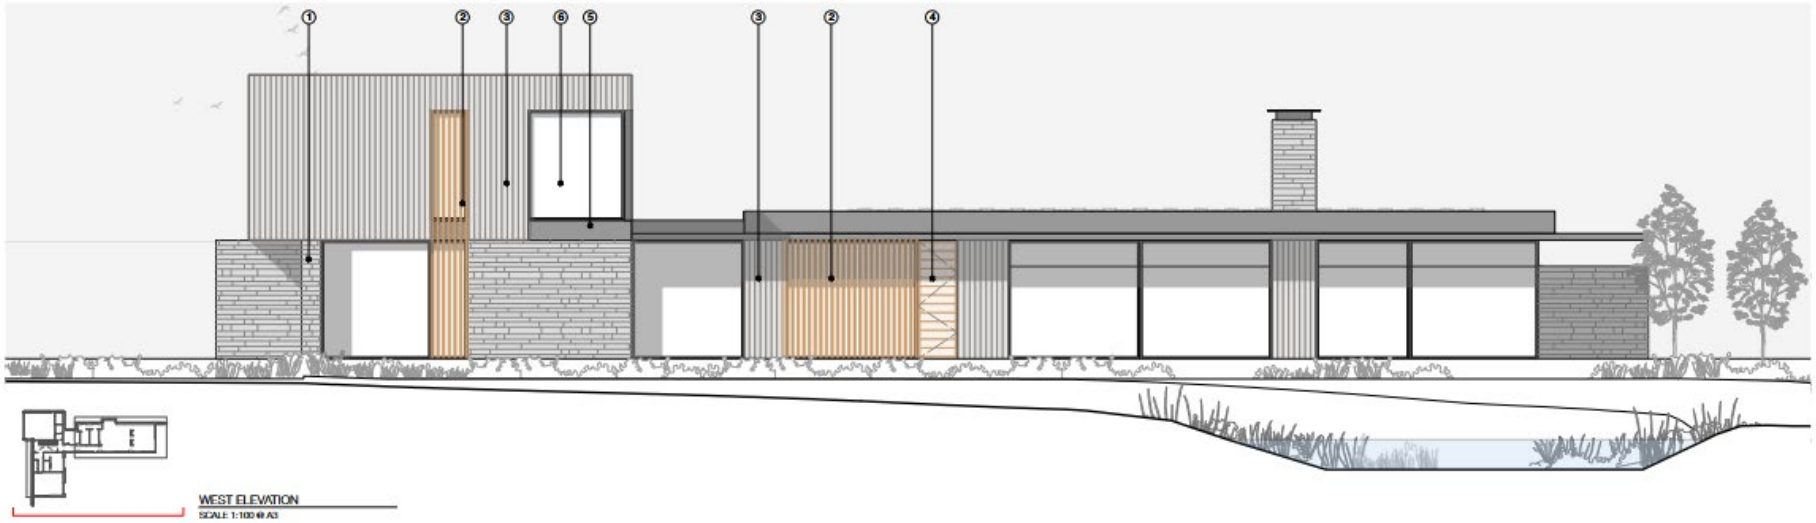

Proposed Brookside Elevations

Previous Next Home

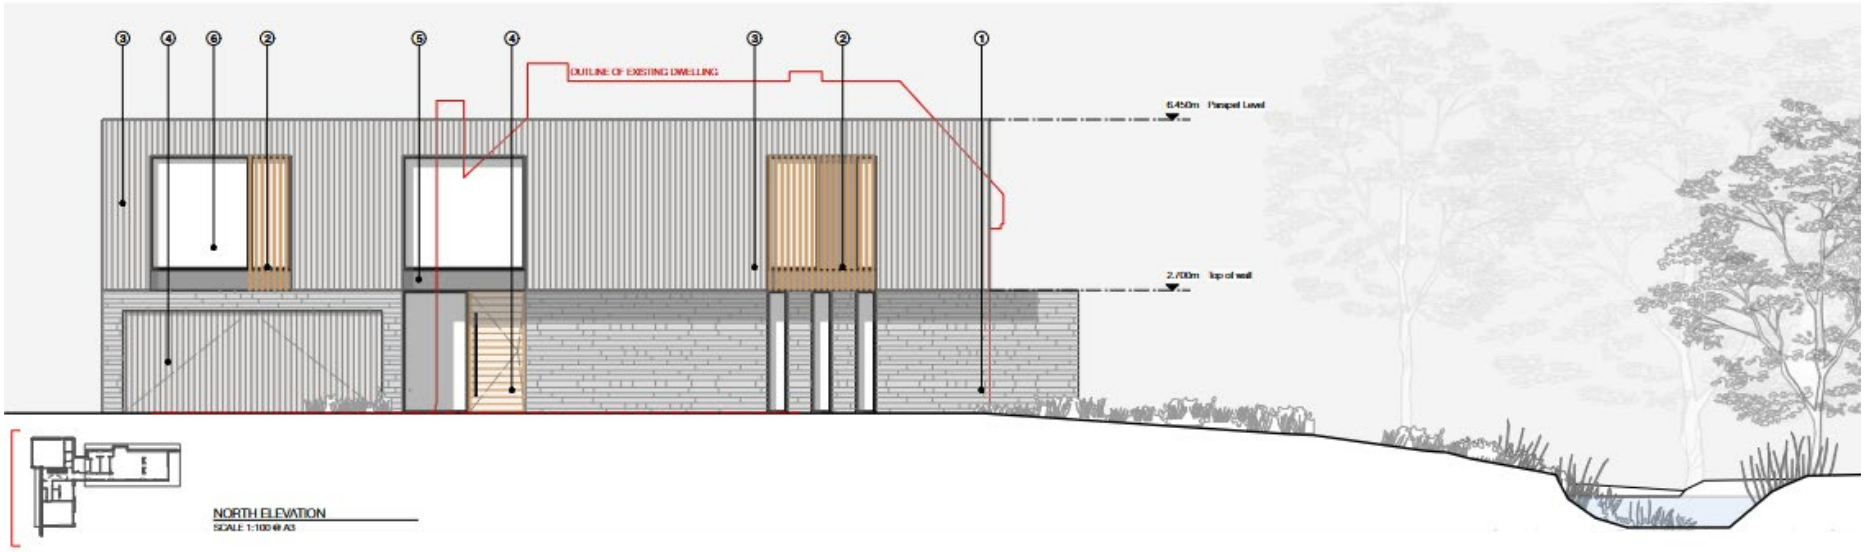

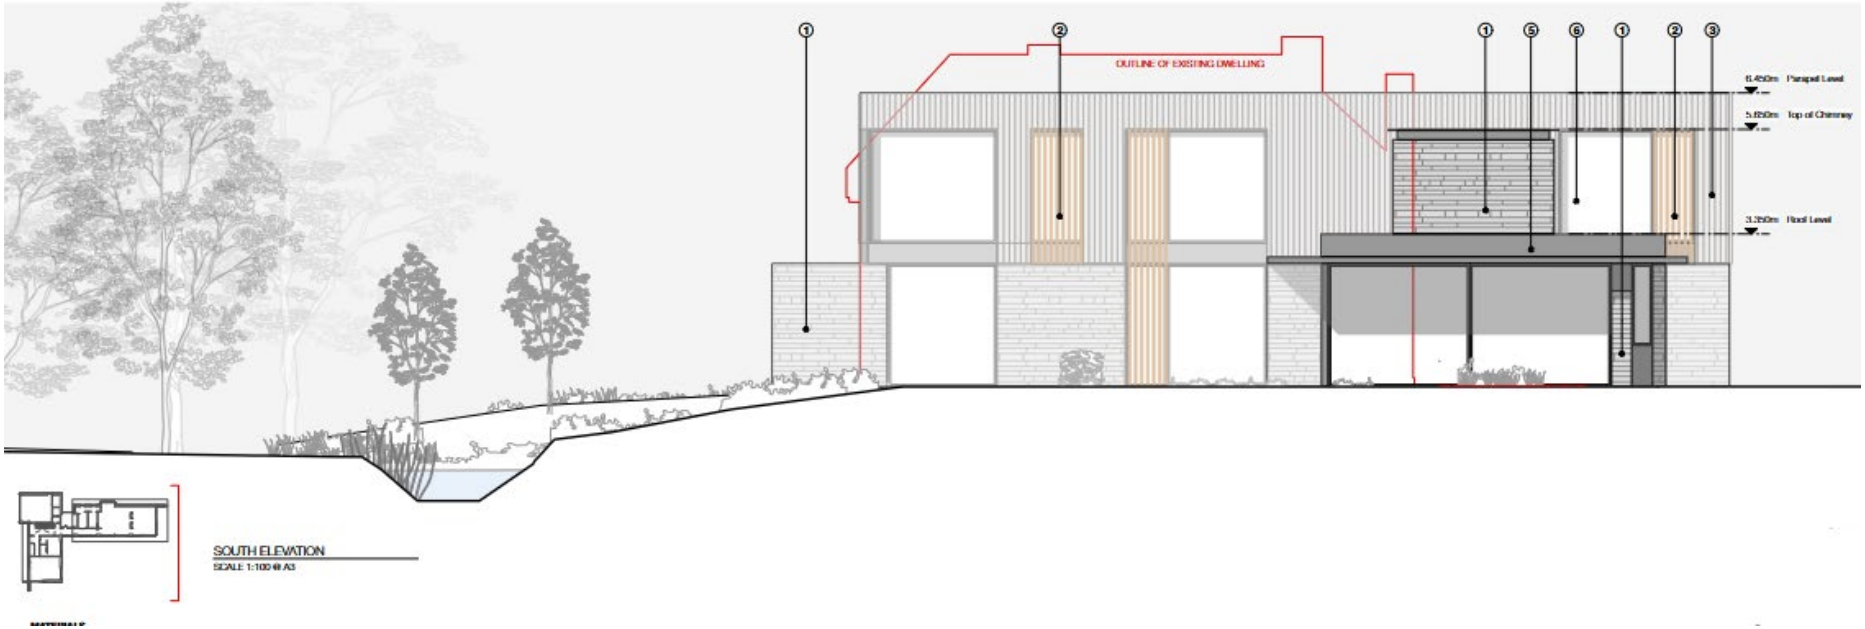

Proposed Brookside Elevations

Previous Next Home

CGI of proposed Brookside dwelling

Previous Next Home

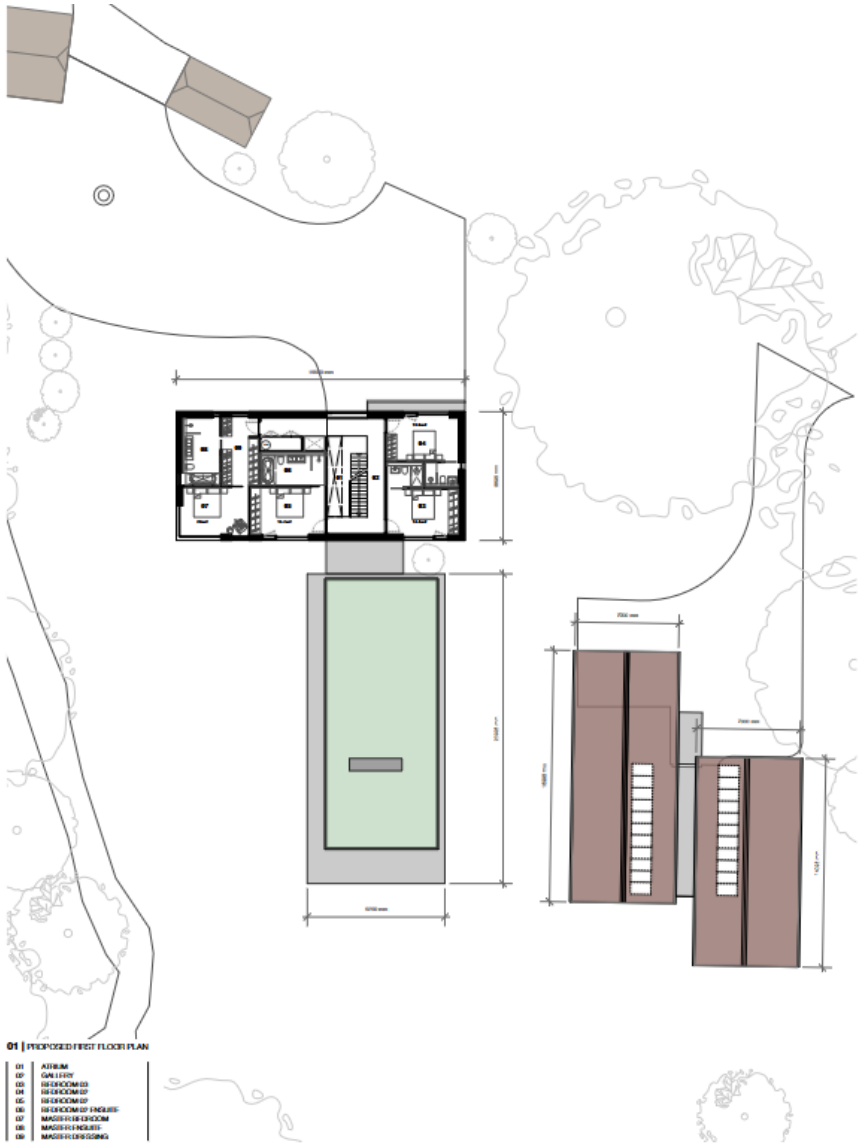

Proposed Ground and First Floor Plans

Previous Next Home

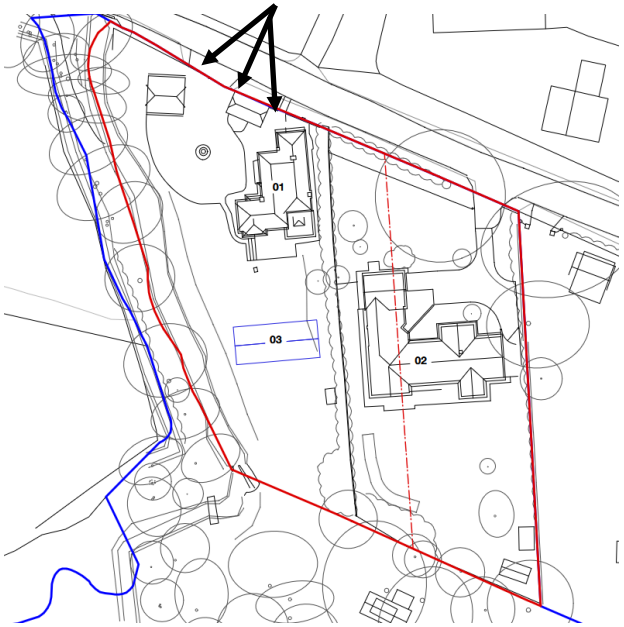

Site photos of Brookside

Previous Next Home

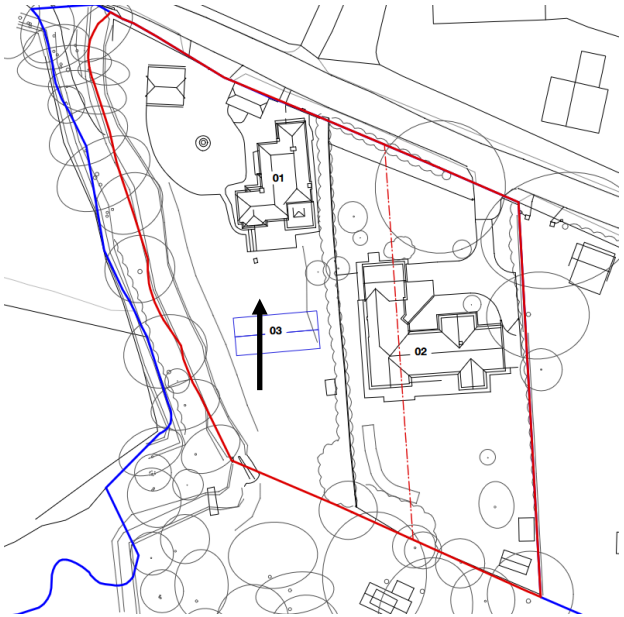

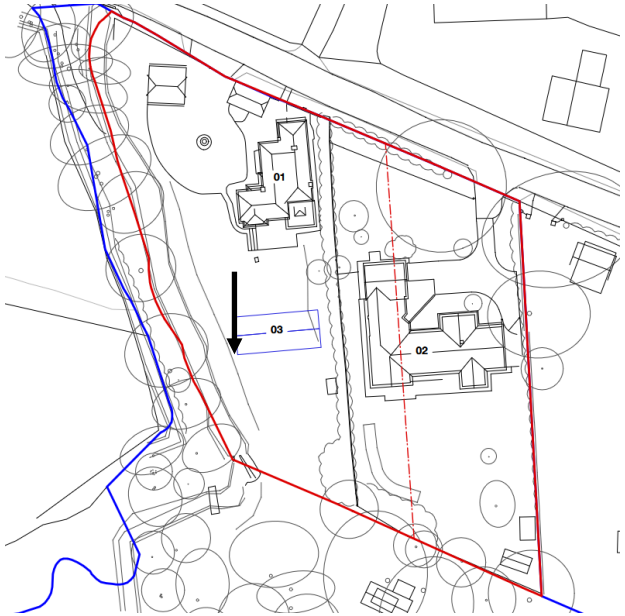

Site photos of Brookside

Previous Next Home

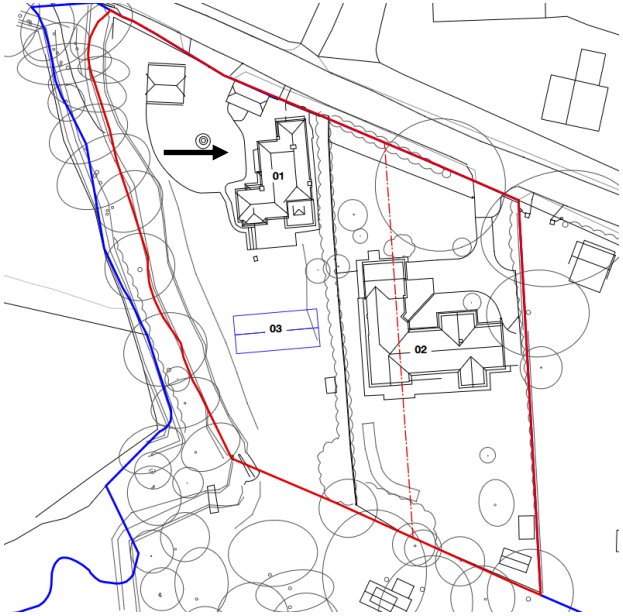

Site photo of Brookside

Previous Next Home

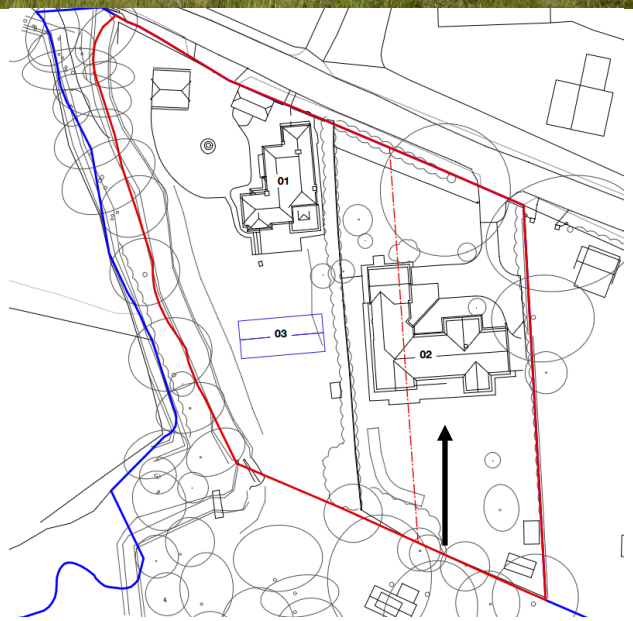

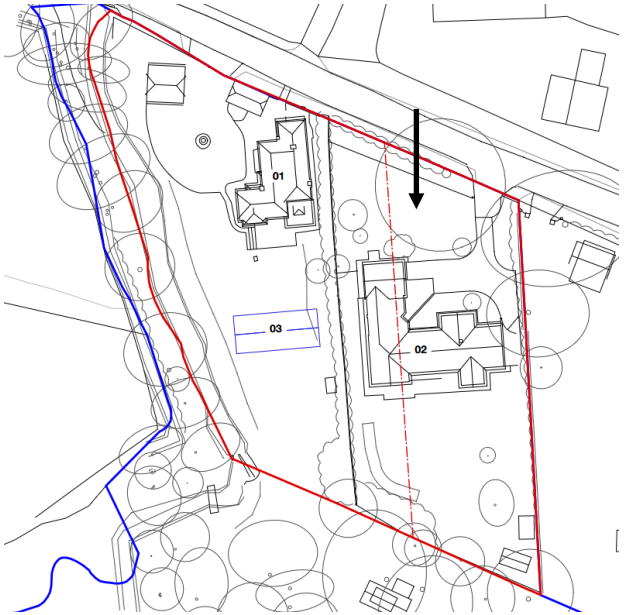

Site photos of Brookhatch

Previous Next Home

Proposed Site/Ground Floor Plans

Previous Next Home