25/P/01664

Robins View,
The Street,
West Clandon,
Guildford

Location plan

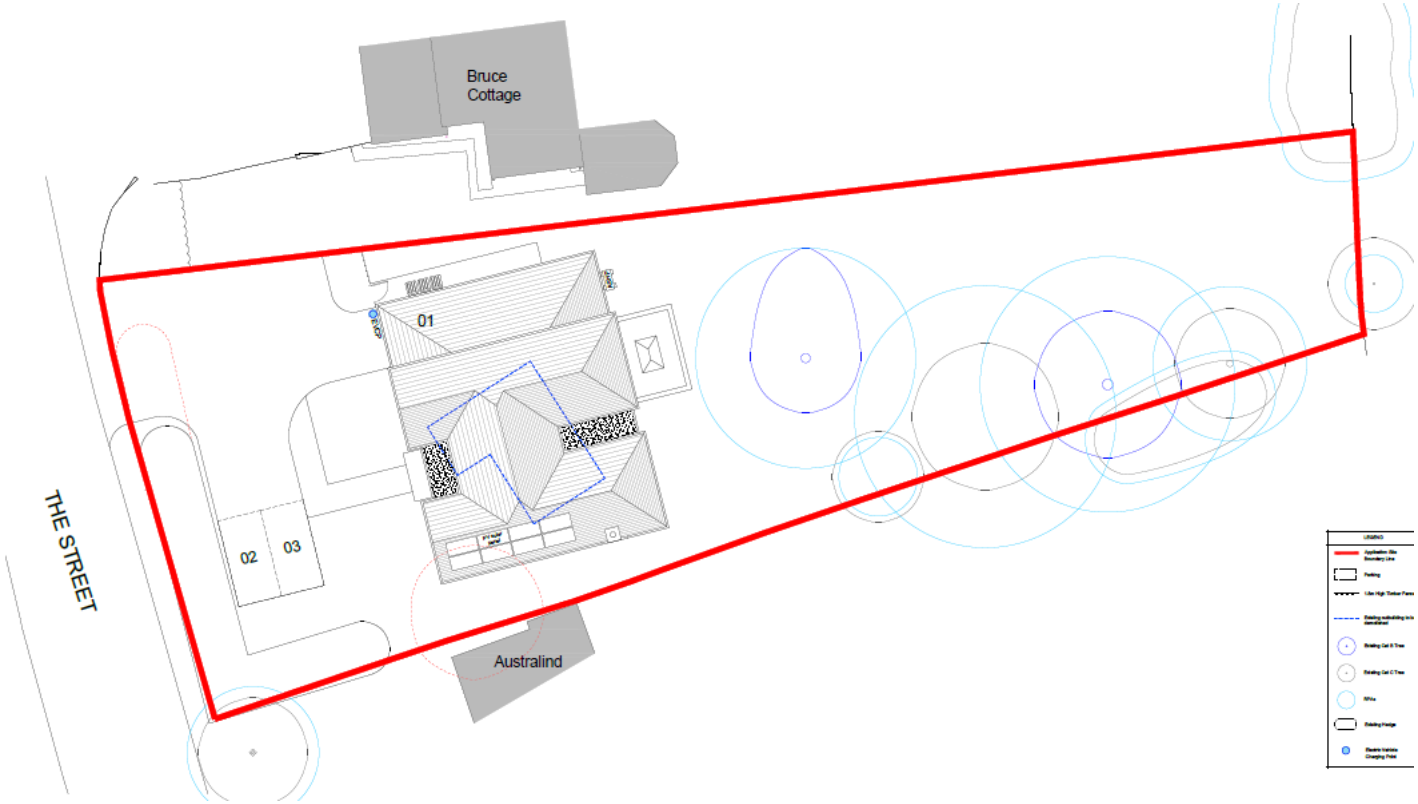

Proposed site plan

Previous Next Home

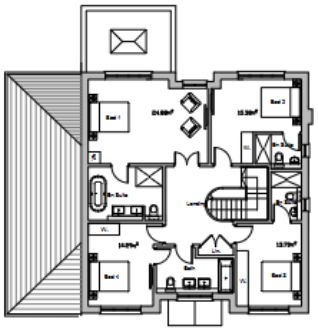

First Floor Plan

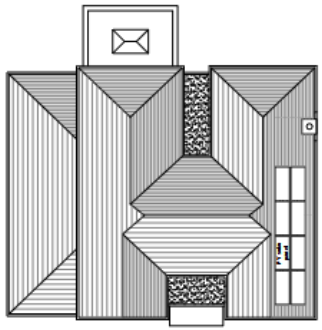

Roof Plan

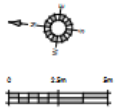

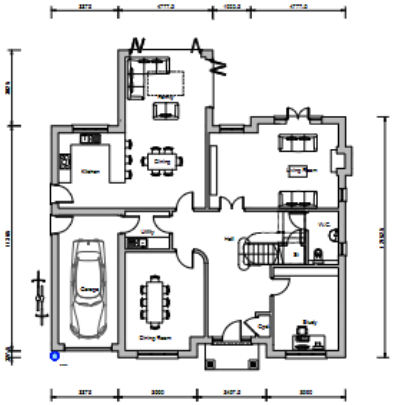

Ground Floor Plan

Front Elevation

Side Elevation

Rear Elevation

Side Elevation

Planning

CLIENT: Private Client		PROJECT: Robins View, The Street, West Clandon, Guildford	
SCALE: 1:100 (A1 ORIGINAL)		DRAWING: Proposed Plans and Elevations	
DRAWN: N.G.h. DATE: 01/09/05	25153	P110	B

Previous Next Home

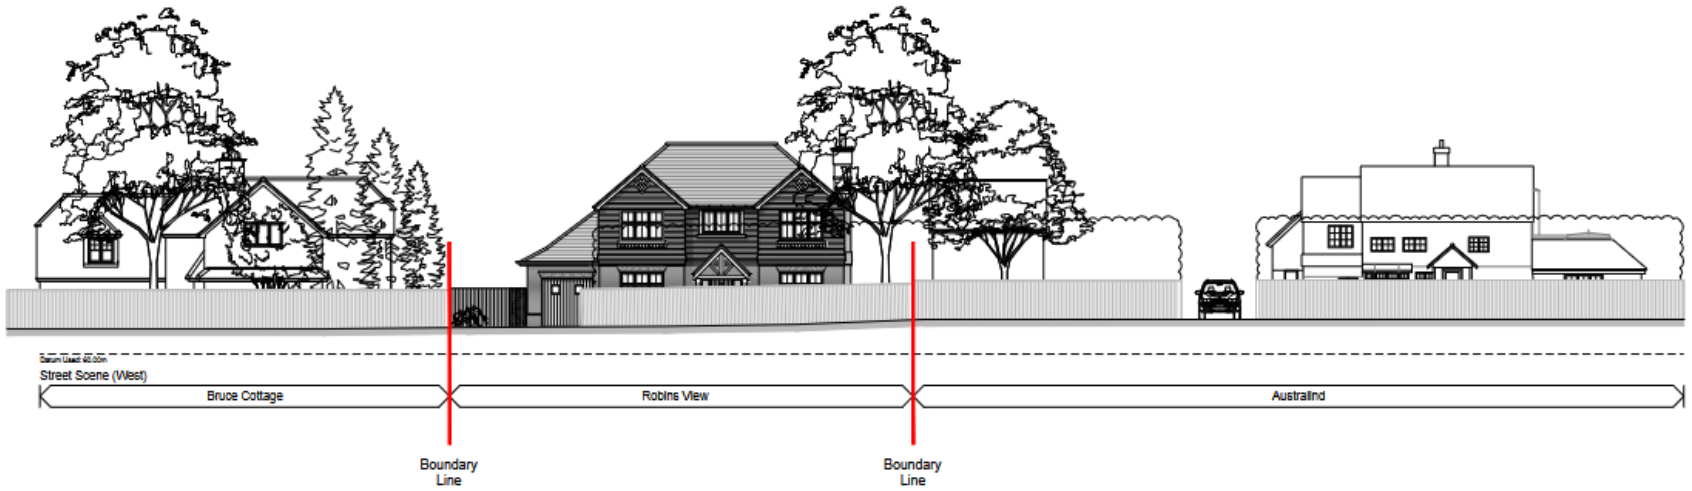

Planning

CLIENT: Private Client		PROJECT: Robins View, The Street, West Clandon, Guildford	
SCALE: 1:100 (A1 ORIGINAL)		DRAWING: Street Elevation	
DRAWN: N.Gh. DATE: 14/11/23	25153	P111	B

csp architecture

Previous Next Home

Application site looking east, side of Bruce Cottage to left, existing outbuilding to right

Previous Next Home

Application site showing existing outbuilding, looking to south towards Australind's annexe

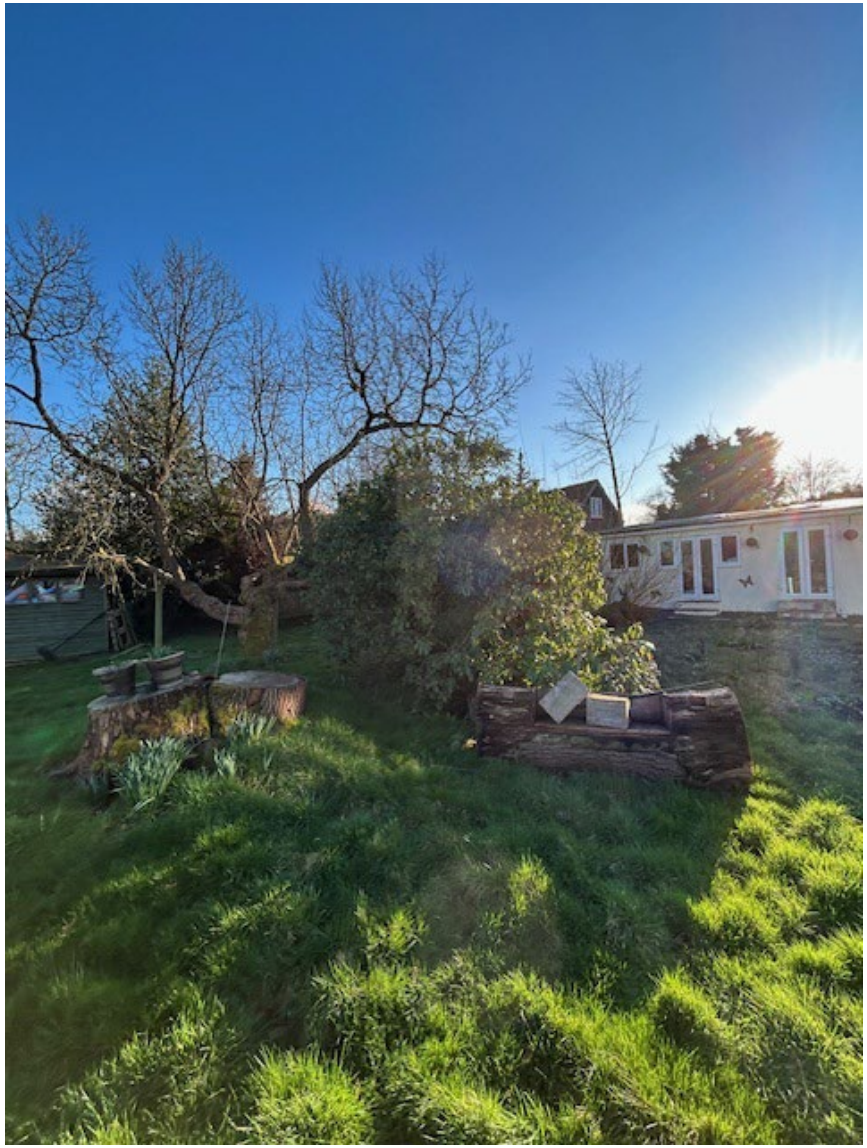

Further view of site looking across to the south west

Existing outbuidling and Australind's annexe building, looking towards the east

Previous Next Home

Vew across the site from neighbour's (Australind) annexe building (looking north)

Previous Next Home

View of existing dwelling and application site from The Street

Previous Next Home

View of application site, existing dwelling at Robins View and neighbouring properties either side

Previous Next Home

Dwelling opposite Bruce Cottage, looking west across The Street